This drawing should not be relied on or used in circumstances other than those for which it was originally prepared and for which Mott Macdonald Sweco JV was commissioned. Mott Macdonald Sweco JV accepts no responsibility for this drawing to any party other than the person by whom it was commissioned. This drawing has been prepared for the titled project or named part thereof and should not be relied upon or used for any other project without an independent check being carried out as to its suitability and prior written authority of Mott Macdonald Sweco JV being obtained. Mott Macdonald Sweco JV accepts no responsibility or liability for the consequences of this drawing being used for a purpose other than the purposes for which it was commissioned. Any person using or relying on this drawing for such other purpose agrees, and will by such use or reliance be taken to confirm his agreement, to indemnify Mott Macdonald Sweco JV for all loss or damage resulting therefrom.

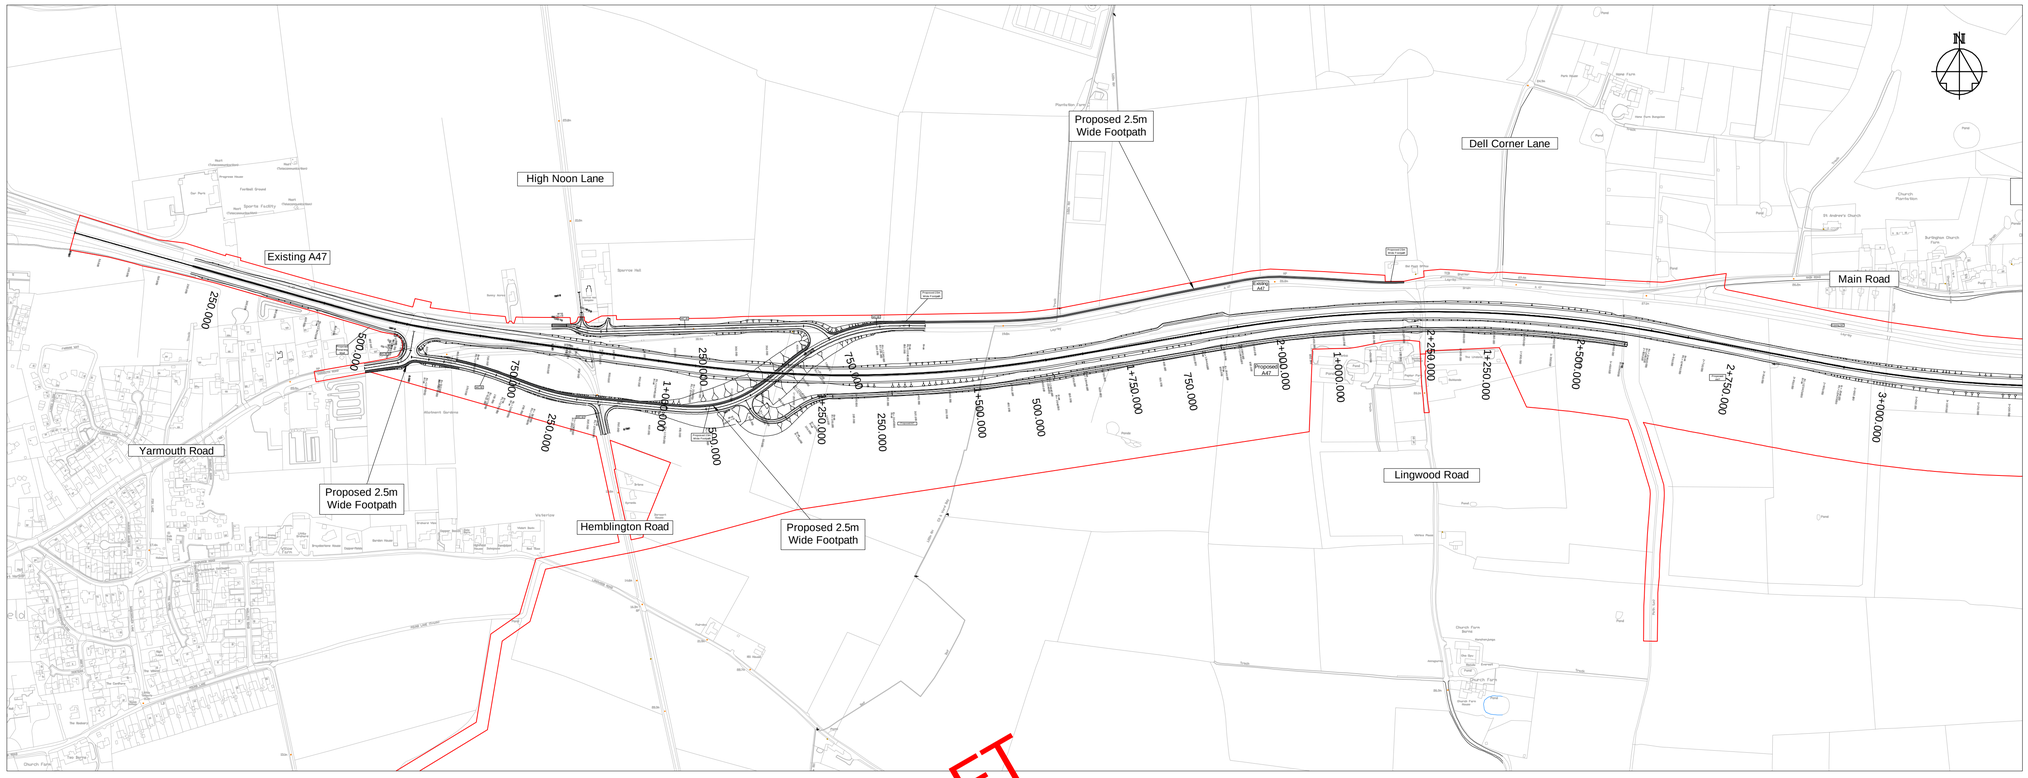

PLAN 1

DRAFT

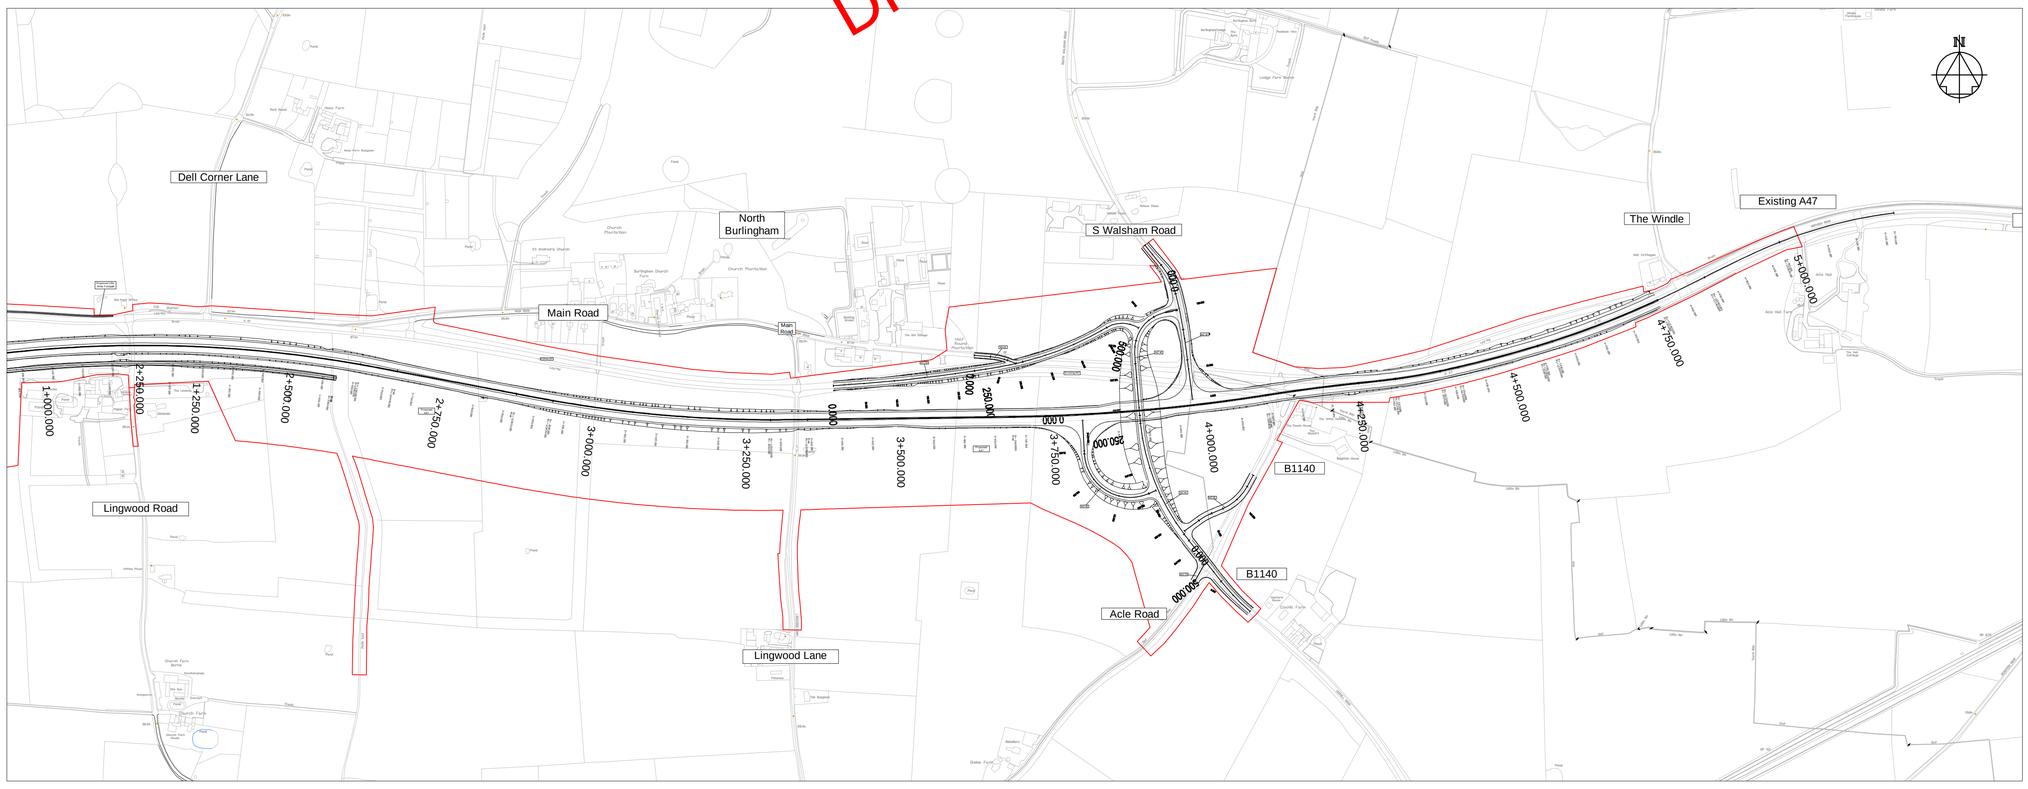

PLAN 2

1:5000 0 250m 500m

Notes

Key to symbols

LEGEND

Proposed DCO Site Boundary

Rev	Date	Amendment Details	Drawn	Chk'd	App'd
P01.1	03/01/18	INITIAL STATUS OR WIP	GW	SOR	AM

Mott MacDonald Sweco

Client: highways england

Drawing Status: INITIAL STATUS OR WIP

Suitability: S0

Project Title: A47 BLOFIELD TO NORTH BURLINGHAM

Drawing Title: SCHEME LAYOUT PLAN

Scale	Designed	Drawn	Checked	Approved
1:5000	O'Reilly, Seamas	White, Gemma	O'Reilly, Seamas	Manns, Alan
Original Size: A1	Date: 03/01/18	Date: 03/01/18	Date: 03/01/18	Date: 03/01/18

Drawing Number: HE PIN | Originator | Volume | Location | Type | Role | Number
HEBLOFLD - MMSJV - HGN - 000 - DR - CH - 00002

Project Ref. No.: HEBLOFLD

Revision: P01.1

pw:\\CSPWInt.grontmj.net:PW_UK Production\Documents\Projects\Transportation\HEBLOFLD - A47 BLOFIELD TO NORTH BURLINGHAM\Highways\General\Drgs & Models - 2D drawing\HEBLOFLD-MMSJV-HGN-000-DR-CH-00002